WHEELER'S SUBDIVISION

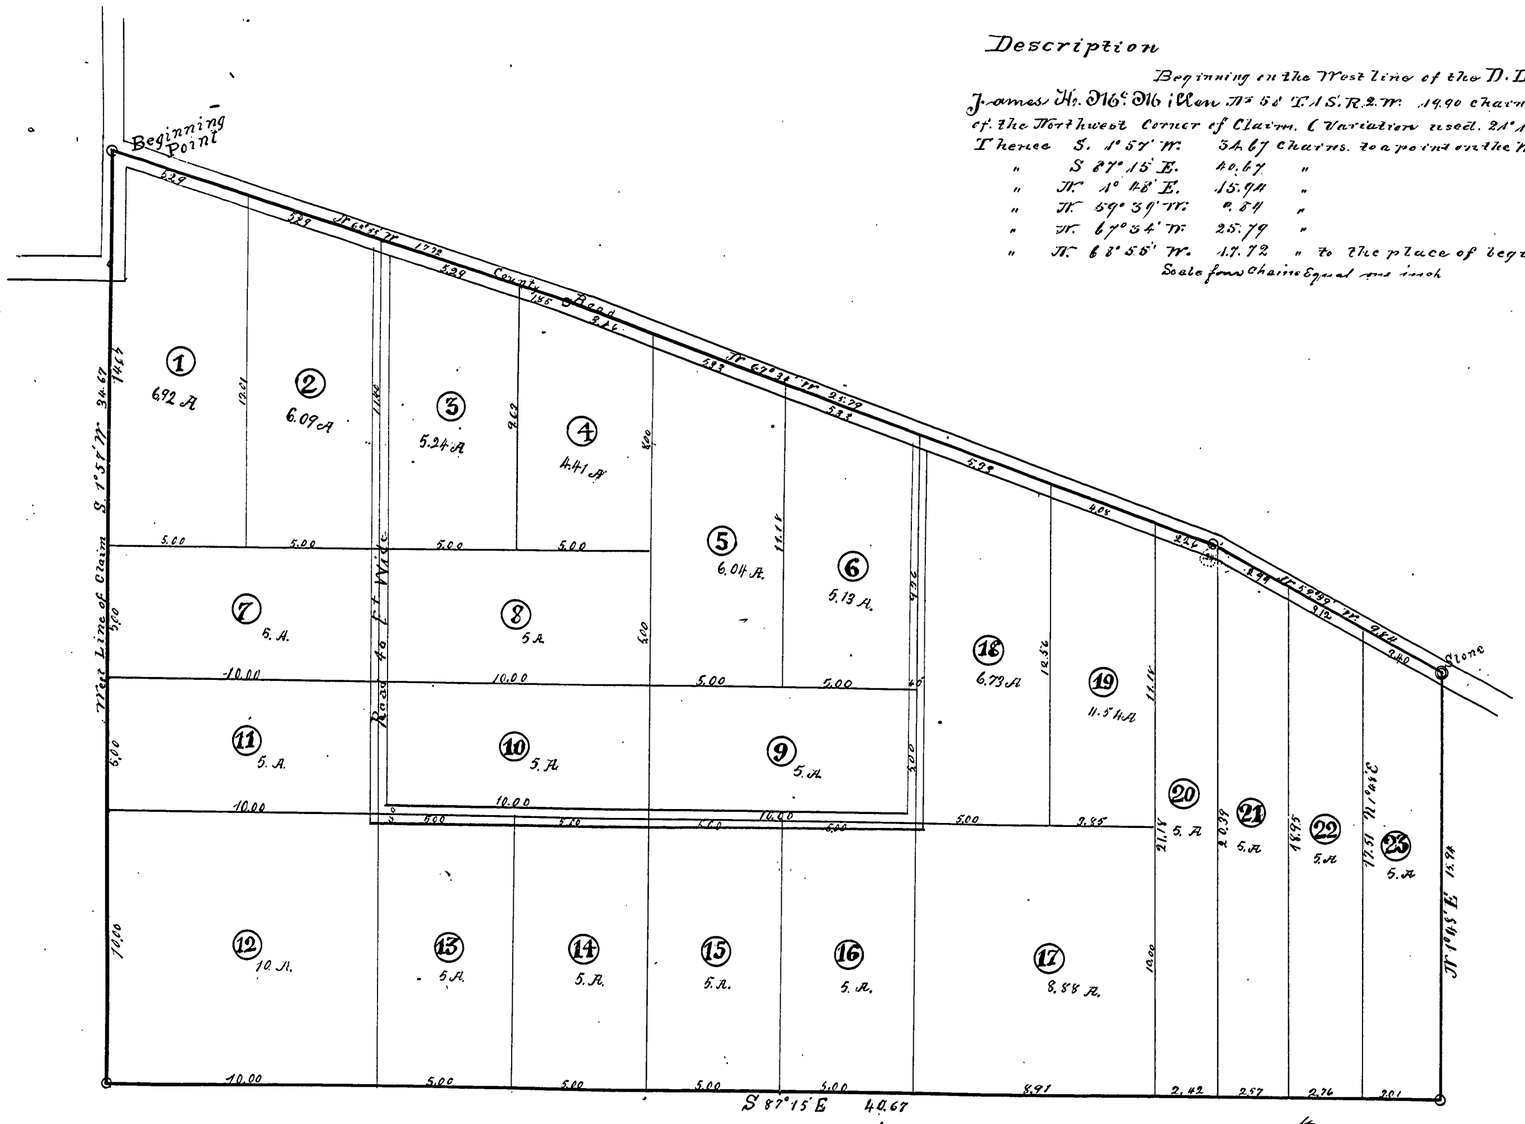

Description

Beginning on the West line of the D. L. Claim of James H. McMillen No 58 T. 1 S. R. 2. W. 19.90 chains South of the Northwest Corner of Claim. (Variation used. 21° 15 E.)

Thence S. 1° 57' W. 34.67 chains. to a point on the West line of Claim.
" S 87° 15 E. 40.67 "
" N. 1° 48' E. 15.94 "
" N. 59° 39' W. 2.84 "
" W. 67° 34' W. 25.79 "
" N. 68° 55' W. 17.72 " to the place of beginning

Scale four chains Equal one inch

Know all men by these presents, that I, Ira. E. Wheeler being the owner in fee simple of the tract of land shown on the annexed plat of "Wheeler's Subdivision" and being part of the D. L. C. of James H. McMillen Number 58. in T. 1. S. R. 2. W. have caused the same to be surveyed and laid out into lots of the dimensions and areas, and numbered as shown on the said plat, and all of said tract which is shown on said plat as roads. I hereby dedicate to the use of the public as highways forever. In Witness I have hereunto set my hand and seal this 25th day of March A.D. 1893.

Signed in presence of
L. E. Wilkes
M. H. Malone.

Ira. E. Wheeler (Seal)

State of Oregon } ss
County of Washington } Be it Remembered that on this 25th day of March A.D. 1893 before me a Notary Public in and for said County and State personally appeared the above named Ira. E. Wheeler who is known to me to be the identical person described in and who executed the above instrument and acknowledged to me that he executed the same. In Testimony Whereof I have hereunto set my hand and Notarial seal, the day and year last above written.

(Seal)

L. E. Wilkes
Notary Public for Oregon

Filed for Record March 27th 1893
at 1.50 o'clock P. M.
T. S. Weatherred
Recorder of Conveyances.